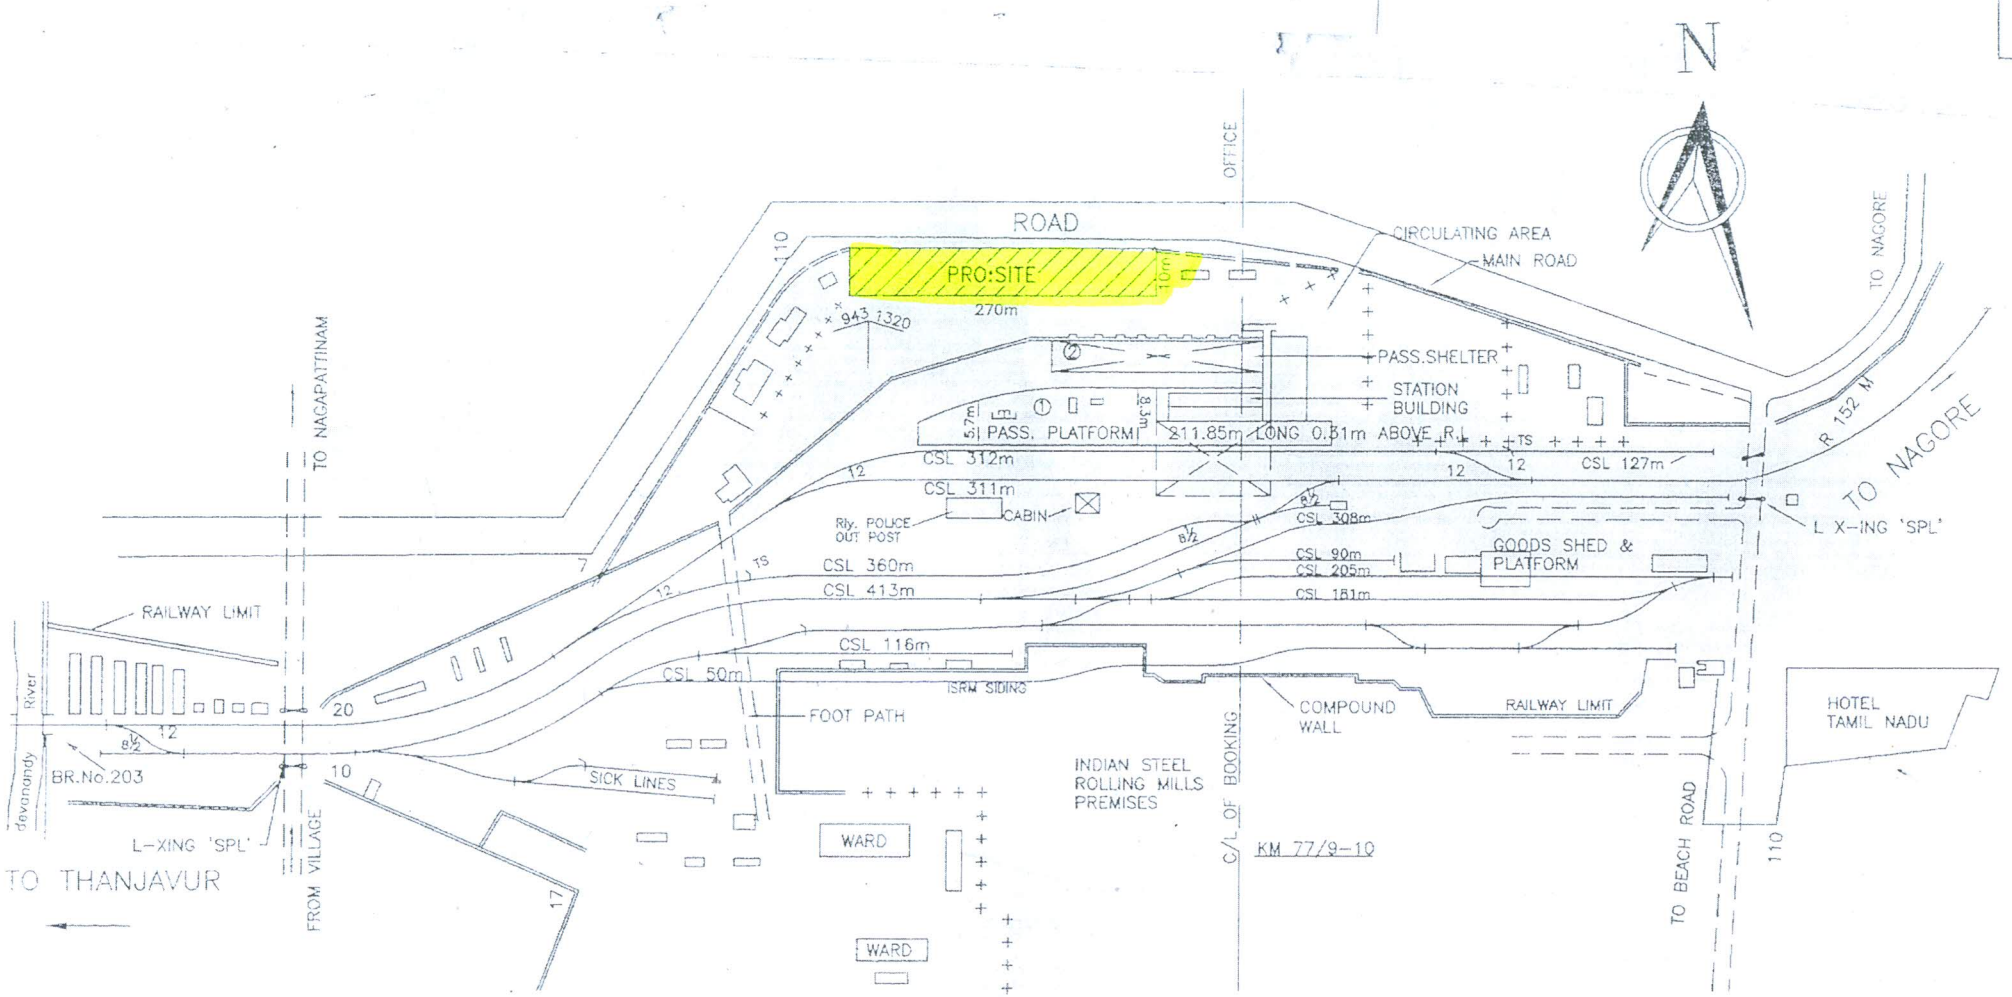

NOTE:

1. THE PROPOSED SITE SHOWN IN ▨
2. THE TOTAL AREA OF THE SITE = 2700 Sqm

SOUTHERN RAILWAY

TIRUCHCHIRAPPALLI DIVISION

NAGAPPATTINAM

PROPERTY DEVELOPEMENT

NOT TO SCALE

DRG NO. NGT/L/375 (2002)